
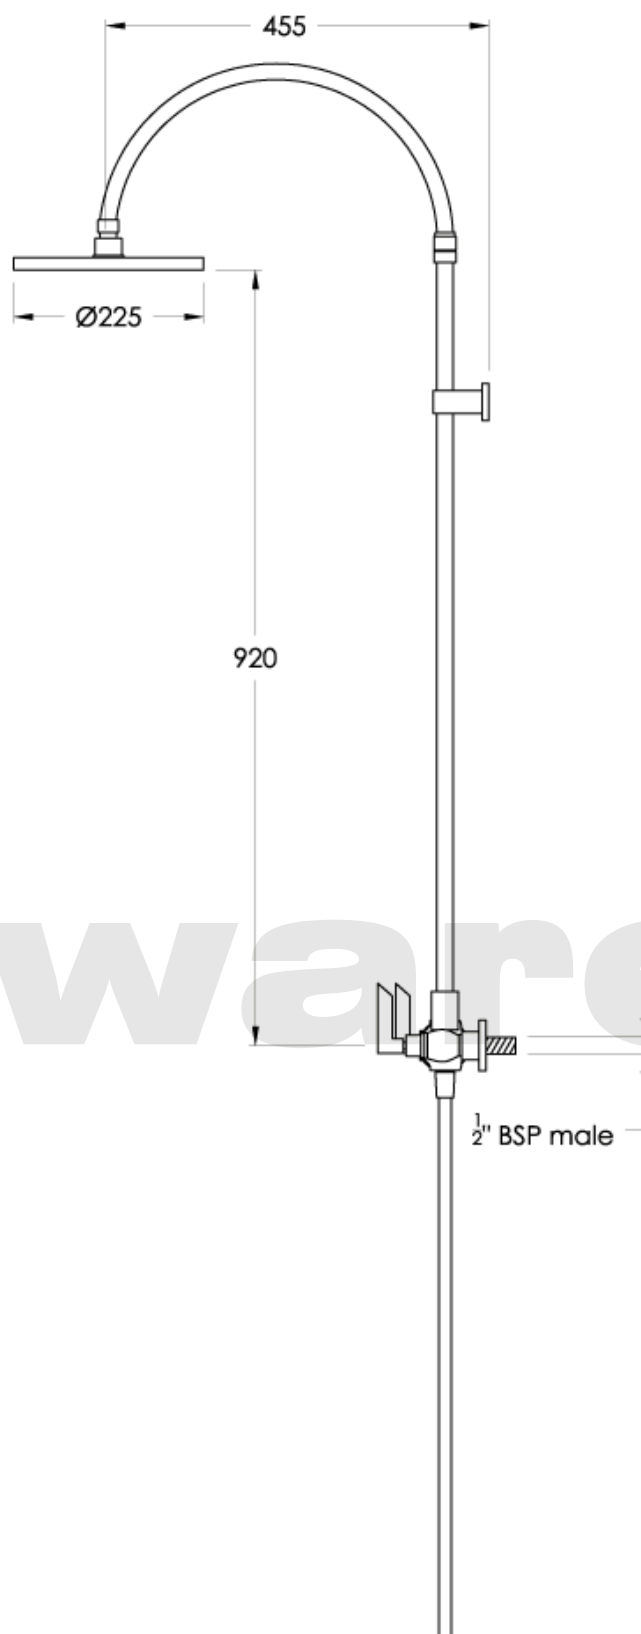


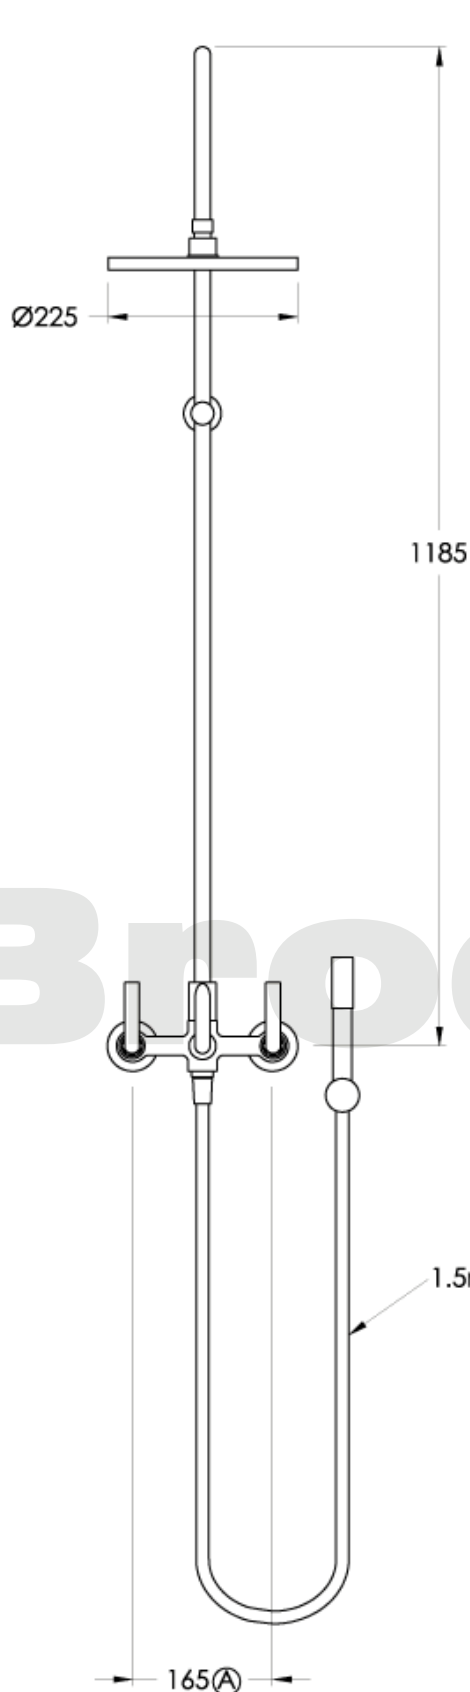

Note: G $\frac{1}{2}$ " BSP female fittings required in the wall
 Ⓐ Fixed Centre; taps must have 165 mm centres

CITY PLUS

1.9725.00.3.XX

XX Indicates finish
 Manufacturing engineers of quality commercial and residential fittings
 Dimensions subjects to change without notice. All dimensions are approximate
 Copyright © Brodware Industries 2013. www.brodware.com.au

BrodwareTM